RSIC-1.5 CRC Acoustic Assembly

PAC INTERNATIONAL Inc.
Toll Free 866-774-2100 • Telephone 503-649-7700

SUSPENDED CEILING SYSTEMS

UNDER METAL DECK ROOF

SCS 2 **5/8" GYPSUM WALLBOARD**

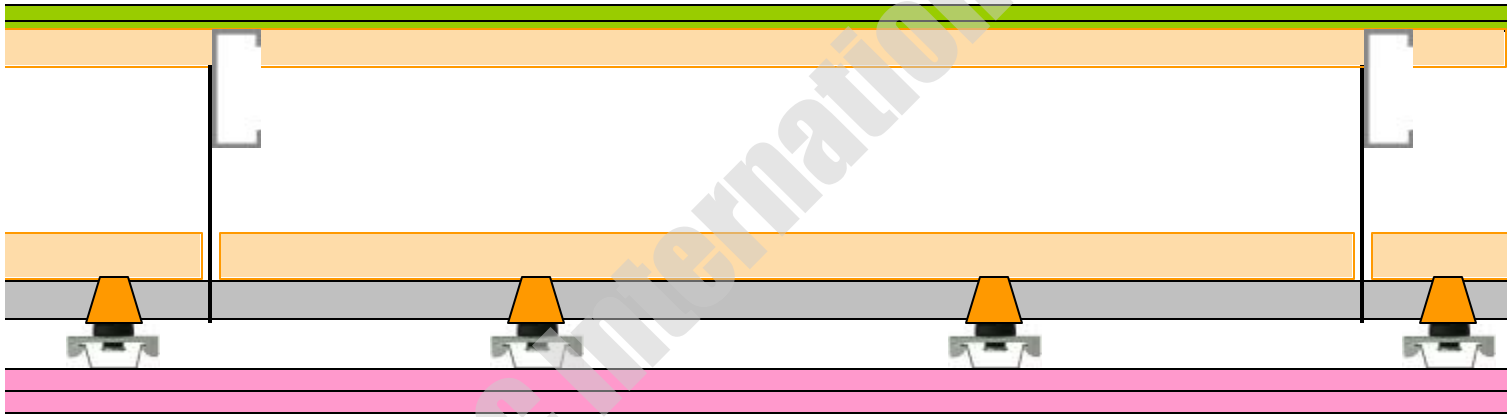

© PAC International, Inc.

Construction

* Metal deck roof.
* 3" foiled back fibreglass insulation under deck.
* Cold rolled steel purlins.
* 1 1/2" Cold Rolled Channel (CRC) suspended at 4' 0"oc.
* 3" fibreglass insulation over channels.
* RSIC-1.5 CRC acoustic assembly clipped to CRC at 2' 0"oc.
* Furring channels (hat track) attached to the RSIC-1.5 CRC.
* 2 x 5/8" gypsum wallboard sheet taped and set.

SOUND TRANSMISSION CLASS
STC 54