RSIC-1 Acoustic Assembly

PAC INTERNATIONAL Inc.
Toll Free 866-774-2100 • Telephone 503-649-7700

FLOOR / CEILING SYSTEMS

DIRECT FIX CEILING UNDER CONCRETE FLOOR

FCS 8 CERAMIC TILE / NATURAL STONE

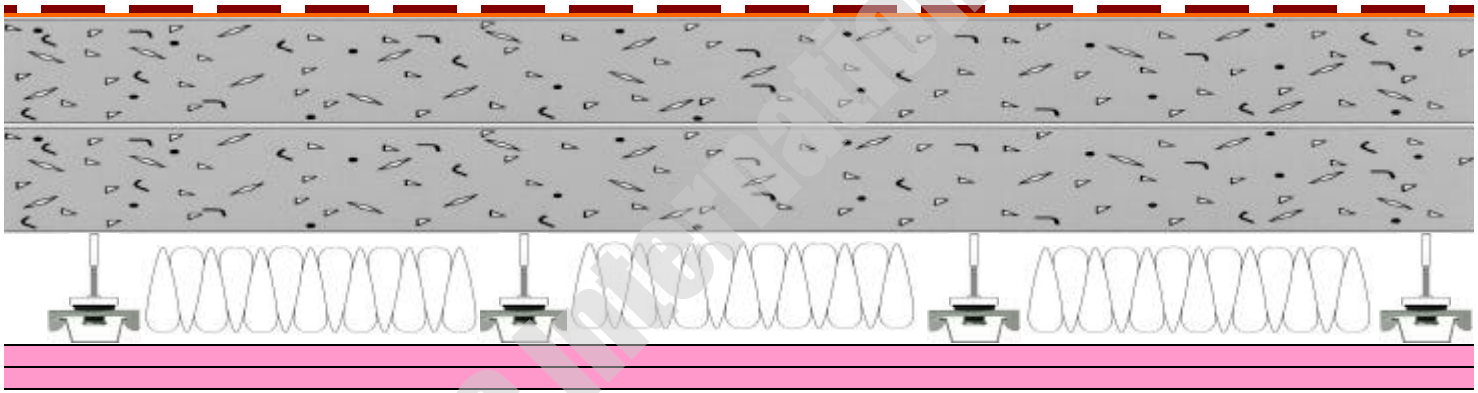

Construction

* Natural stone or tile finish.
* 1/4" thick cork.
* 4" concrete slab floor.
* 4" pre-cast concrete slab.
* 3" fiberglass insulation.
* RSIC-1- ADM acoustic assembly fastened to underside of slab at 4' 0" by 2' 0" oc., respectively.
* 7/8" furring channel attached to the RSIC-1-ADM at 2' 0" oc.
* 2 x 5/8" fire rated gypsum wallboard sheet.

RSIC-1-ADM

SOUND TRANSMISSION CLASS	IMPACT ISOLATION CLASS
STC 66	IIC 61

© PAC International, Inc.